Permit #F00020968-B

FilmL.A., Inc.
1201 W. 5th Street, Suite T-800
Los Angeles, CA 90017
t: (213)977-8600 - f: (213)977-8601
www.filmla.com

Summary Information

Permit No: F00020968-B **Type of Permit:** FILMING **Release Date:** 10/30/2009

Production Company COLUMBIA PICTURES INDUSTRIES

Insured Company Name COLUMBIA PICTURES INDUSTRIES

Contact Phone No. 1 310-244-4000
Contact Phone No. 2
Fax
Address 10202 W WASHINGTON BLVD
CULVER CITY, California 90232

Production Title THE GREEN HORNET

Type of Production Feature

Producer Michael Grillo

Director Michel Gondry

1st AD Jonathan Watson

Production Manager LeeAnn Stonebreaker

FilmL.A. Coordinator Amy Soule

Location Manager Mike Fantasia
Primary Phone Office - 310-244-3823
Secondary Phone

Location Assistant Perri Fichtner
Primary Phone Office - 310-244-3823
Secondary Phone

Fees

Notification Charge	$155.00
LA CITY LANE AND STREET CLOSURE FEE	$312.00
FILMLA FILM PERMIT RIDER FEE	$100.00
LA CITY FIRE SAFETY OFFICER	$832.00

Total Permit Fee $1,399.00

Number of Locations 2

NOT A PERMIT

Permit #F00020968-B

FilmL.A., Inc.
1201 W. 5th Street, Suite T-800
Los Angeles, CA 90017
t: (213)977-8600 - f: (213)977-8601
www.filmla.com

Summary Information — Location

Permit Number	F00020968-B	**Location Manager**	Mike Fantasia
Production Company	COLUMBIA PICTURES INDUSTRIES	Primary Phone	Office - 310-244-3823
Insured Company	COLUMBIA PICTURES INDUSTRIES	Secondary Phone	
Production Title	THE GREEN HORNET		

Location Address	2000 Avenue of the Stars, Los Angeles, CA, 90067
Location Names	
Location Type	Office Building
Location Description	
Prep Dates	10/31/2009 - 11/1/2009 05:30 - 19:00
Film Dates	11/1/2009 - 11/1/2009 05:30 - 17:00
Strike Dates	11/1/2009 - 11/1/2009 18:00 - 23:00
Open or Closed to the Public	Closed
Generic Conditions	May not interfere with adjacent traffic lanes Must Maintain 5' Clearance on Sidewalks/Walkways Must maintain local/emergency access Notify LAPD West Los Angeles Division (310) 444-0701 and comm. (213) 978-6552 1/2 hour prior to any gunfire or special effects Number of uniformed officers listed on the permit is a minimum requirement. Permittee remains responsible for deploying a sufficient number of uniformed officers to provide traffic and crowd control to ensure the safety of the film crew and the public. Uniformed officers shall have a copy of the film permit in their possession and are required to confirm that all traffic control signage devices are in place.
Please see attached documents	AOS btw Olympic & Constellation ES Curb.GREEN HORNET RD 3.pdf AOS btw Olympic & Constellation ES Curb+1 - GREEN HORNET RD 3.pdf AOS btw Olympic & Constellation WS Curb - GREEN HORNET RD 3.pdf Century Park E btw Olympic & Constellation BS Curb - GREEN HORNET RD 3.pdf Constellation btw AOS & Century Park E BS Curb - GREEN HORNET RD 3.pdf Constellation btw MGM Dr & AOS BS Curb - GREEN HORNET RD 3.pdf Century Park E btw Olympic & Constellation ES Curb - GREEN HORNET RD 3.pdf

Equipment on Location

Type	Quantity
2500 gal water truck	1
Camera cars	3
Cranes	1
Generator	2
Picture vehicles	10
Portable restrooms	1
Process Trailer	1
Semi Trucks	5
Stakebed Trucks	5
Vans	5

Personnel on Location

Type	Quantity
Cast	12
Crew	150
Extras	80
LA City UFSO assigned	24382
Off-Duty/Retired LAPD Officer(s)	6

Filming Activities Atmospheric Smoke Effects; Brandishing weapons; Drive ups & away; Driving shots; Emergency vehicles with flashing lights; Equipment on sidewalk & street; Equipment on sidewalk, in curb lane & across street; Interior and exterior dialogue; Near hits & misses; Precision driving; Running & tow shots.; techno Crane, dolly track;

NOT A PERMIT

FilmL.A., Inc.
1201 W. 5th Street, Suite T-800
Los Angeles, CA 90017
t: (213)977-8600 - f: (213)977-8601
www.filmla.com

Summary Information — Location

Permit Number F00020968-B
Production Company COLUMBIA PICTURES INDUSTRIES
Insured Company COLUMBIA PICTURES INDUSTRIES
Production Title THE GREEN HORNET

Location Manager Mike Fantasia
Primary Phone Office - 310-244-3823
Secondary Phone

Special Effects: F/X Permit #

Type	No. Times Per Day	No. Takes Per Take
Smoke effects	1	1

Description of F/X Scene:

Jurisdiction **Political:** Los Angeles City - Council District 05 **Police:** Los Angeles Police Department **Fire:** Los Angeles City

Location Notes

Coordinator Note *2 MINUTE INTERMITTENT TRAFFIC CONTROL ON AVENUE OF THE STARS, OLYMPIC BL-CONSTELLATION BL & CONSTELLATION BL BETWEEN MGM DR AND CENTURY PARK EAST*

Coordinator Note *RIDER B RELEASES LOCATION*

Coordinator Note *UFSO REQUIRED 0530-1700 HRS*

Coordinator Note *Provide 2 lanes each direction as needed and access to driveways.*

Parking

Base Camp
Location Type : Private Parking Lot
Street : 2040 Century Park East

Crew Parking
Location Type : Private Parking Lot
Street : 2000 Avenue of the Stars

Lane / Full Closure E/S curb lane of Avenue of the Stars, between Constellation Blvd and Olympic Blvd (CONTINUOUS)
Approximate Footage 0 - 300
Date(s) 10/31/2009 to 11/2/2009 **Time(s)** 07:00 to 19:00

Lane / Full Closure N/S & S/S Curblanes of Constellation Bl, from Avenue of the Stars to MGM Dr
Approximate Footage 0 - 300
Date(s) 11/1/2009 to 11/1/2009 **Time(s)** 06:00 to 22:00

Lane / Full Closure N/S & S/S Curblanes of Constellation Bl, from Avenue of the Stars to Century Park East (CONTINUOUS)
Approximate Footage 0 - 300
Date(s) 10/31/2009 to 11/2/2009 **Time(s)** 07:00 to 19:00

Lane / Full Closure E/S & W/S curb lanes of Century Park East between Constellation Blvd and Olympic Blvd (CONTINUOUS)
Approximate Footage 0 - 300
Date(s) 11/1/2009 to 11/2/2009 **Time(s)** 06:00 to 10:00

Lane / Full Closure E/S curb lane & adjacent traffic lane of Ave of the Stars, between Constellation Blvd and Olympic Blvd
Approximate Footage 0 - 300
Date(s) 11/1/2009 to 11/1/2009 **Time(s)** 06:00 to 22:00

NOT A PERMIT

FilmL.A., Inc.
1201 W. 5th Street, Suite T-800
Los Angeles, CA 90017
t: (213)977-8600 - f: (213)977-8601
www.filmla.com

Summary Information — Location

Permit Number	F00020968-B	**Location Manager**	Mike Fantasia
Production Company	COLUMBIA PICTURES INDUSTRIES	Primary Phone	Office - 310-244-3823
Insured Company	COLUMBIA PICTURES INDUSTRIES	Secondary Phone	
Production Title	THE GREEN HORNET		

Lane / Full Closure W/S Curblane of Avenue of the Stars, Constellation Bl-Olympic Bl

Approximate Footage 0 - 300

Date(s) 11/1/2009 to 11/1/2009 **Time(s)** 06:00 to 22:00

Lane / Full Closure E/S Curb lane of Century Park East, Olympic Bl-Constellation Bl (CONTINUOUS)

Approximate Footage 0 - 300

Date(s) 10/31/2009 to 11/1/2009 **Time(s)** 06:00 to 22:00

NOT A PERMIT

Permit #F00020968-B

FilmL.A., Inc.
1201 W. 5th Street, Suite T-800
Los Angeles, CA 90017
t: (213)977-8600 - f: (213)977-8601
www.filmla.com

Summary Information — Location

Permit Number	F00020968-B	**Location Manager**	Mike Fantasia
Production Company	COLUMBIA PICTURES INDUSTRIES	Primary Phone	Office - 310-244-3823
Insured Company	COLUMBIA PICTURES INDUSTRIES	Secondary Phone	
Production Title	THE GREEN HORNET		

Location Address Santa Monica Blvd, Century Park West, Century Park East, and W. Olympic Blvd (Inclusive) Excluding State Hwy, Los Angeles, CA, 90067

Location Names

Location Type Driving grid

Location Description

Film Dates 11/1/2009 - 11/1/2009 07:00 - 17:00

Open or Closed to the Public Closed

Generic Conditions
Must Maintain 5' Clearance on Sidewalks/Walkways
Must maintain local/emergency access
No Cast and Crew parking on areas streets.
No interference with merchant activity
Number of uniformed officers listed on the permit is a minimum requirement. Permittee remains responsible for deploying a sufficient number of uniformed officers to provide traffic and crowd control to ensure the safety of the film crew and the public.
Uniformed officers shall have a copy of the film permit in their possession and are required to confirm that all traffic control signage devices are in place.

Equipment on Location

Type	Quantity
Picture vehicles	5

Personnel on Location

Type	Quantity
Cast	12
Crew	150
Off-Duty/Retired LAPD Officer(s)	4

Filming Activities Brandishing weapons; Camera on sticks; Car-to-Car; Drive by; Drive ups & away; Emergency vehicles with flashing lights; Equipment on sidewalk, in curb lane & across street; Intermittent pedestrian control; Intermittent traffic control - 2 minutes standard; Precision driving; Camera on sidewwalk and in lane closure on Constellation Bl.; Dolly Tracks.; Insert car from Avenue of the Stars traveling Southbound and Northbound into valet area of 2000 Avenue of the Stars.; Pictures cars drive Northbound on Avenue of the Stars, turn left onto Constellation Bl heading West.;

Jurisdiction **Political:** Los Angeles City - Council District 05 **Police:** Los Angeles Police Department **Fire:** Los Angeles City

Location Notes

Coordinator Note *RIDER B ADDS LOCATION*

Parking

Base Camp
Location Type : Private Parking Lot
Street : 2040 Century Park East

Crew Parking
Location Type : Private Parking Lot
Street : 2000 Avenue of the Stars

NOT A PERMIT

Permit #F00020968-B

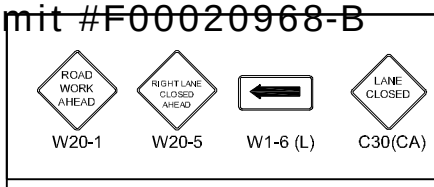

TRAFFIC CONTROL FOR:
COLUMBIA PICTURES
"GREEN HORNET"

FILM L.A.:
AMY SOULE

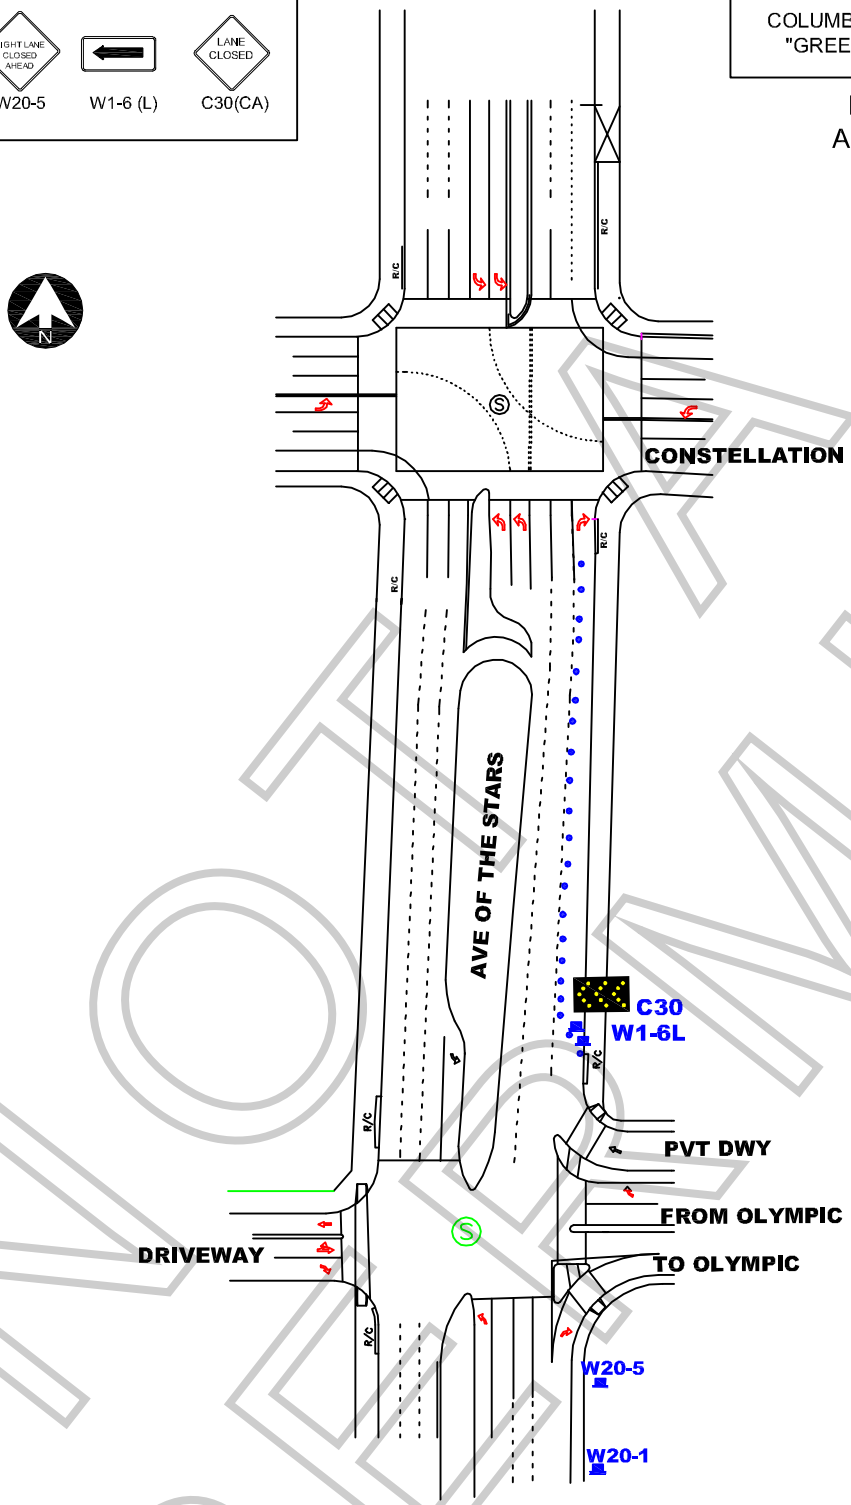

ALL TRAFFIC CONTROL WILL BE INSTALLED AND CONFORM TO THE MUTCD AND WATCH MINIMUM REQUIREMENTS

NOT A PERMIT

WORK ZONE TRAFFIC CONTROL PLAN GENERAL NOTES

1. **DATE/TIME: 10-31-09 & 11-1,2-09 FROM 10-31 07:00 HOURS TO 11-2 19:00 HOURS.**
2. ALL SIGNING, STRIPING, AND TRAFFIC CONTROL DEVICES SHALL CONFORM TO THE (CURRENT) STATE OF CALIFORNIA DEPARTMENT OF TRANSPORTATION (CALTRANS) STANDARD PLANS AND STANDARD SPECIFICATIONS, CALIFORNIA MUTCD, AND ANY ADDENDUMS THERETO, AND AS SHOWN ON THESE PLANS, SYMBOLS AND ABBREVIATIONS USED ARE SHOWN ON CALTRANS STANDARD PLANS A10A&B, A20A-D, AND A24A-E.
3. THERE WILL BE NO INTERFERENCE WITH TRAFFIC SIGNALS OR CROSSWALKS.
4. CONES WILL BE 28" MINIMUM HEIGHT AND HAVE REFLECTORIZED SLEEVES FOR NIGHT WORK.
5. POLICE WILL DIRECT TRAFFIC IF NECESSARY.

JCL BARRIDADE COMPANY. *2334 E. EIGHTH ST., CA 90021* *Ph: (213) 622-9775* *Fax: (213) 622-9790* *CA Lic # 805357* *TRAFFIC PLAN DRAWN BY:* *EDY RAMIREZ*	PROJECT LOCATION: AVE OF THE STARS OLYMPIC BLVD TO CONSTELLATION CITY OF LOS ANGELES, CA	LOCATION CONTACT: PETER COSTELLI Ph: 310.244.2214	REV# / DATE / REVISION DESCRIPTION

Permit #F00020968-B

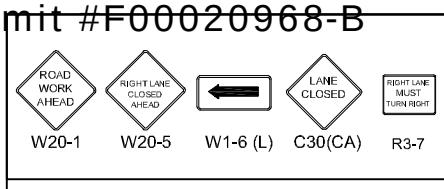

TRAFFIC CONTROL FOR:
COLUMBIA PICTURES
"GREEN HORNET"

FILM L.A.:
AMY SOULE

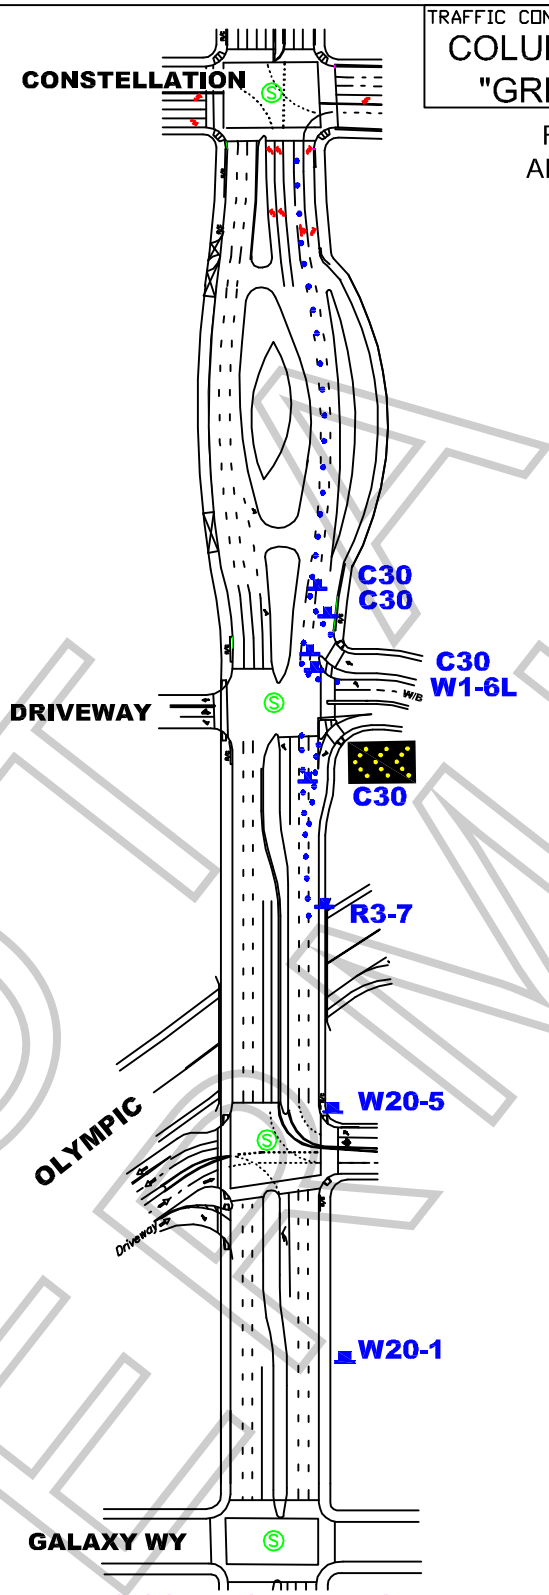

ALL TRAFFIC CONTROL WILL BE INSTALLED AND CONFORM TO THE MUTCD AND WATCH MINIMUM REQUIREMENTS

WORK ZONE TRAFFIC CONTROL PLAN GENERAL NOTES

1. DATE/TIME: 11-1-09 FROM 06:00 HOURS TO 22:00 HOURS.
2. ALL SIGNING, STRIPING, AND TRAFFIC CONTROL DEVICES SHALL CONFORM TO THE (CURRENT) STATE OF CALIFORNIA DEPARTMENT OF TRANSPORTATION (CALTRANS) STANDARD PLANS AND STANDARD SPECIFICATIONS, CALIFORNIA MUTCD, AND ANY ADDENDUMS THERETO, AND AS SHOWN ON THESE PLANS, SYMBOLS AND ABBREVIATIONS USED ARE SHOWN ON CALTRANS STANDARD PLANS A10A&B, A20A-D, AND A24A-E.
3. THERE WILL BE NO INTERFERENCE WITH TRAFFIC SIGNALS OR CROSSWALKS.
4. CONES WILL BE 28" MINIMUM HEIGHT AND HAVE REFLECTORIZED SLEEVES FOR NIGHT WORK.
5. POLICE WILL DIRECT TRAFFIC IF NECESSARY.

NOT A PERMIT

JCL BARRIDADE COMPANY.
2334 E. EIGHTH ST., CA 90021
Ph: (213) 622-9775
Fax: (213) 622-9790
CA Lic # 805357
TRAFFIC PLAN DRAWN BY:
EDY RAMIREZ

PROJECT LOCATION:
E/S AVE OF THE STARS
CURB & ADJACENT
OLYMPIC BLVD TO CONSTELLATION
CITY OF LOS ANGELES, CA

LOCATION CONTACT:
PETER COSTELLI
Ph: 310.244.2214

REV#	DATE	REVISION DESCRIPTION

Permit #F00020968-B

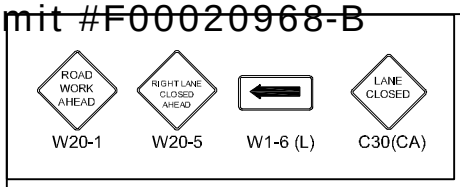

TRAFFIC CONTROL FOR:
COLUMBIA PICTURES
"GREEN HORNET"

FILM L.A.:
AMY SOULE

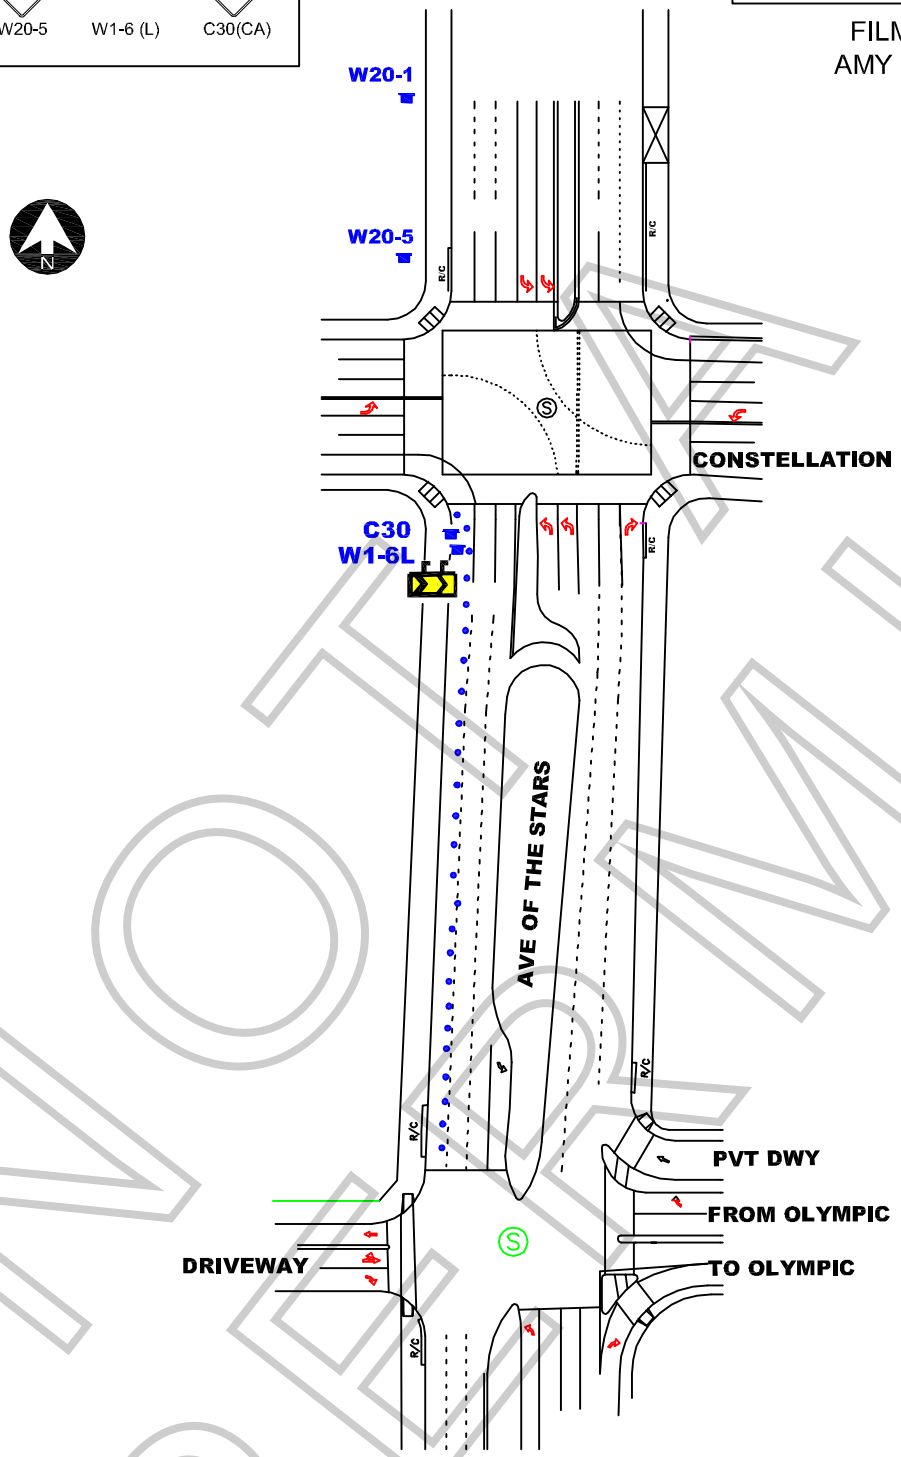

ALL TRAFFIC CONTROL WILL BE INSTALLED AND CONFORM TO THE MUTCD AND WATCH MINIMUM REQUIREMENTS

NOT A PERMIT

WORK ZONE TRAFFIC CONTROL PLAN GENERAL NOTES

1. DATE/TIME: 11-1-09 FROM 06:00 HOURS TO 22:00 HOURS.
2. ALL SIGNING, STRIPING, AND TRAFFIC CONTROL DEVICES SHALL CONFORM TO THE (CURRENT) STATE OF CALIFORNIA DEPARTMENT OF TRANSPORTATION (CALTRANS) STANDARD PLANS AND STANDARD SPECIFICATIONS, CALIFORNIA MUTCD, AND ANY ADDENDUMS THERETO, AND AS SHOWN ON THESE PLANS, SYMBOLS AND ABBREVIATIONS USED ARE SHOWN ON CALTRANS STANDARD PLANS A10A&B, A20A-D, AND A24A-E.
3. THERE WILL BE NO INTERFERENCE WITH TRAFFIC SIGNALS OR CROSSWALKS.
4. CONES WILL BE 28" MINIMUM HEIGHT AND HAVE REFLECTORIZED SLEEVES FOR NIGHT WORK.
5. POLICE WILL DIRECT TRAFFIC IF NECESSARY.

JCL BARRIDADE COMPANY.
2334 E. EIGHTH ST., CA 90021
Ph: (213) 622-9775
Fax: (213) 622-9790
CA Lic # 805357
TRAFFIC PLAN DRAWN BY:
EDY RAMIREZ

PROJECT LOCATION:
AVE OF THE STARS
OLYMPIC BLVD TO CONSTELLATION
CITY OF LOS ANGELES, CA

LOCATION CONTACT:
PETER COSTELLI
Ph: 310.244.2214

REV#	DATE	REVISION DESCRIPTION

Permit #F00020968-B

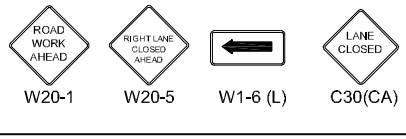

TRAFFIC CONTROL FOR:
COLUMBIA PICTURES
"GREEN HORNET"

FILM L.A.:
AMY SOULE

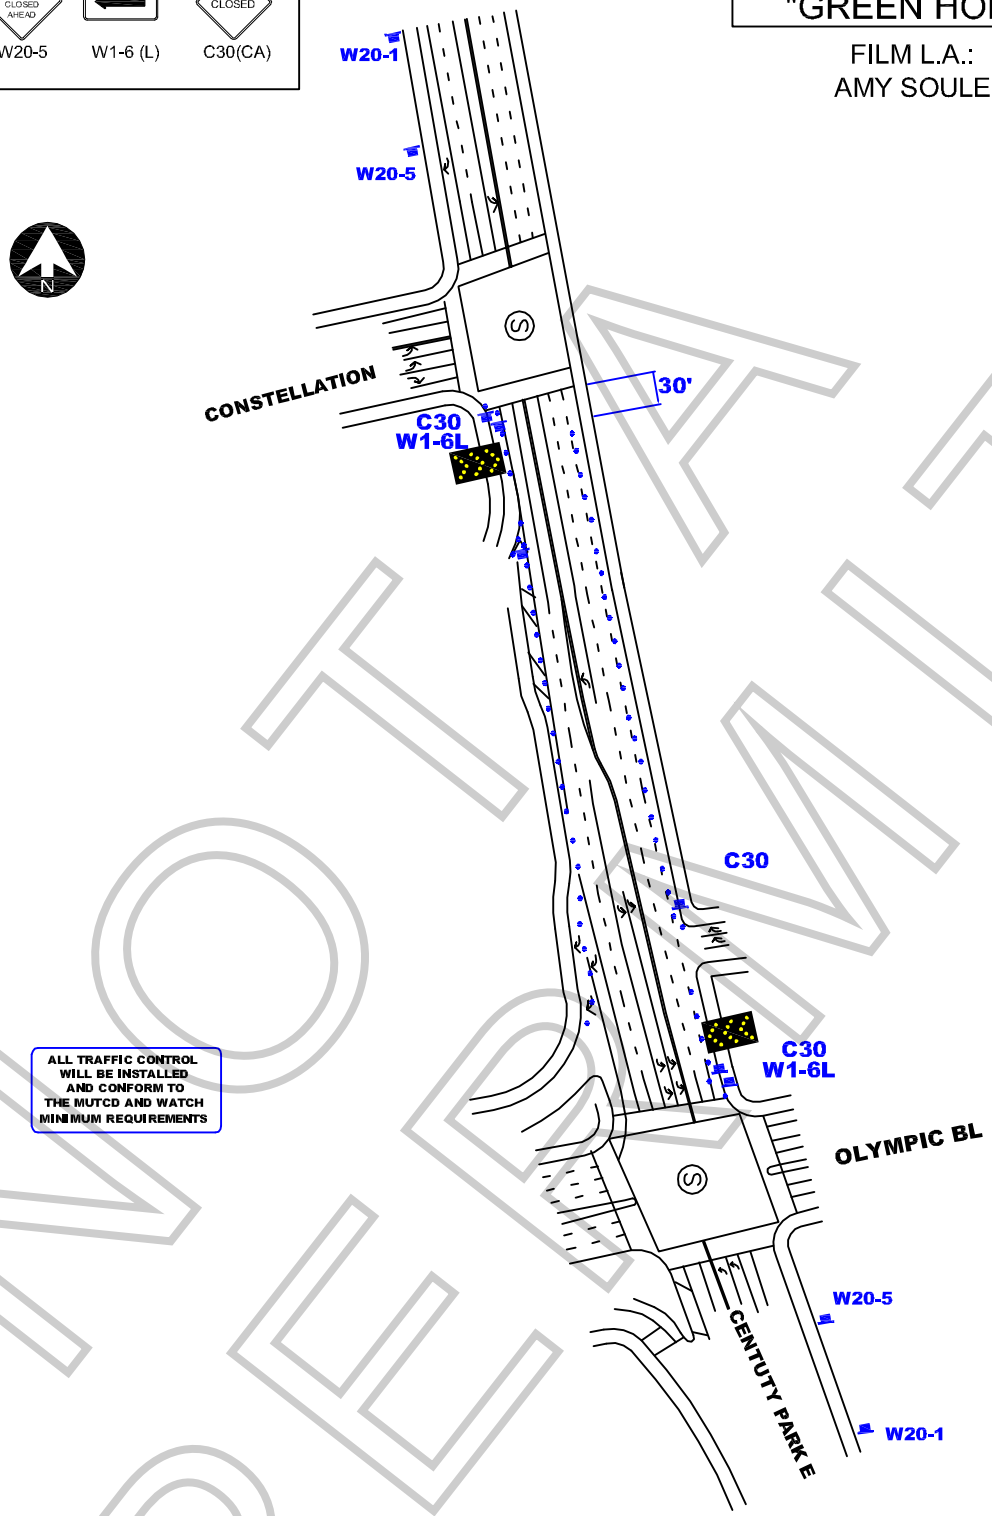

NOT A PERMIT

WORK ZONE TRAFFIC CONTROL PLAN GENERAL NOTES

1. DATE/TIME: 11-1-09 FROM 06:00 HOURS TO 11-2-09 10:00 HOURS.
2. ALL SIGNING, STRIPING, AND TRAFFIC CONTROL DEVICES SHALL CONFORM TO THE (CURRENT) STATE OF CALIFORNIA DEPARTMENT OF TRANSPORTATION (CALTRANS) STANDARD PLANS AND STANDARD SPECIFICATIONS, CALIFORNIA MUTCD, AND ANY ADDENDUMS THERETO, AND AS SHOWN ON THESE PLANS, SYMBOLS AND ABBREVIATIONS USED ARE SHOWN ON CALTRANS STANDARD PLANS A10A&B, A20A-D, AND A24A-E.
3. THERE WILL BE NO INTERFERENCE WITH TRAFFIC SIGNALS OR CROSSWALKS.
4. CONES WILL BE 28" MINIMUM HEIGHT AND HAVE REFLECTORIZED SLEEVES FOR NIGHT WORK.
5. POLICE WILL DIRECT TRAFFIC IF NECESSARY.

JCL BARRIDADE COMPANY.
2334 E. EIGHTH ST., CA 90021
Ph: (213) 622-9775
Fax: (213) 622-9790
CA Lic # 805357
TRAFFIC PLAN DRAWN BY:
EDY RAMIREZ

PROJECT LOCATION:

CENTURY PARK E.
OLYMPIC TO CONSTELLATION
CITY OF LOS ANGELES, CA

LOCATION CONTACT:

PETER COSTELLI
Ph: 310.244.2214

REV#	DATE	REVISION DESCRIPTION

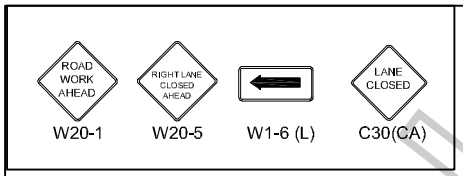

FILM L.A.:
AMY SOULE

COLUMBIA PICTURES
" GREEN HORNET"

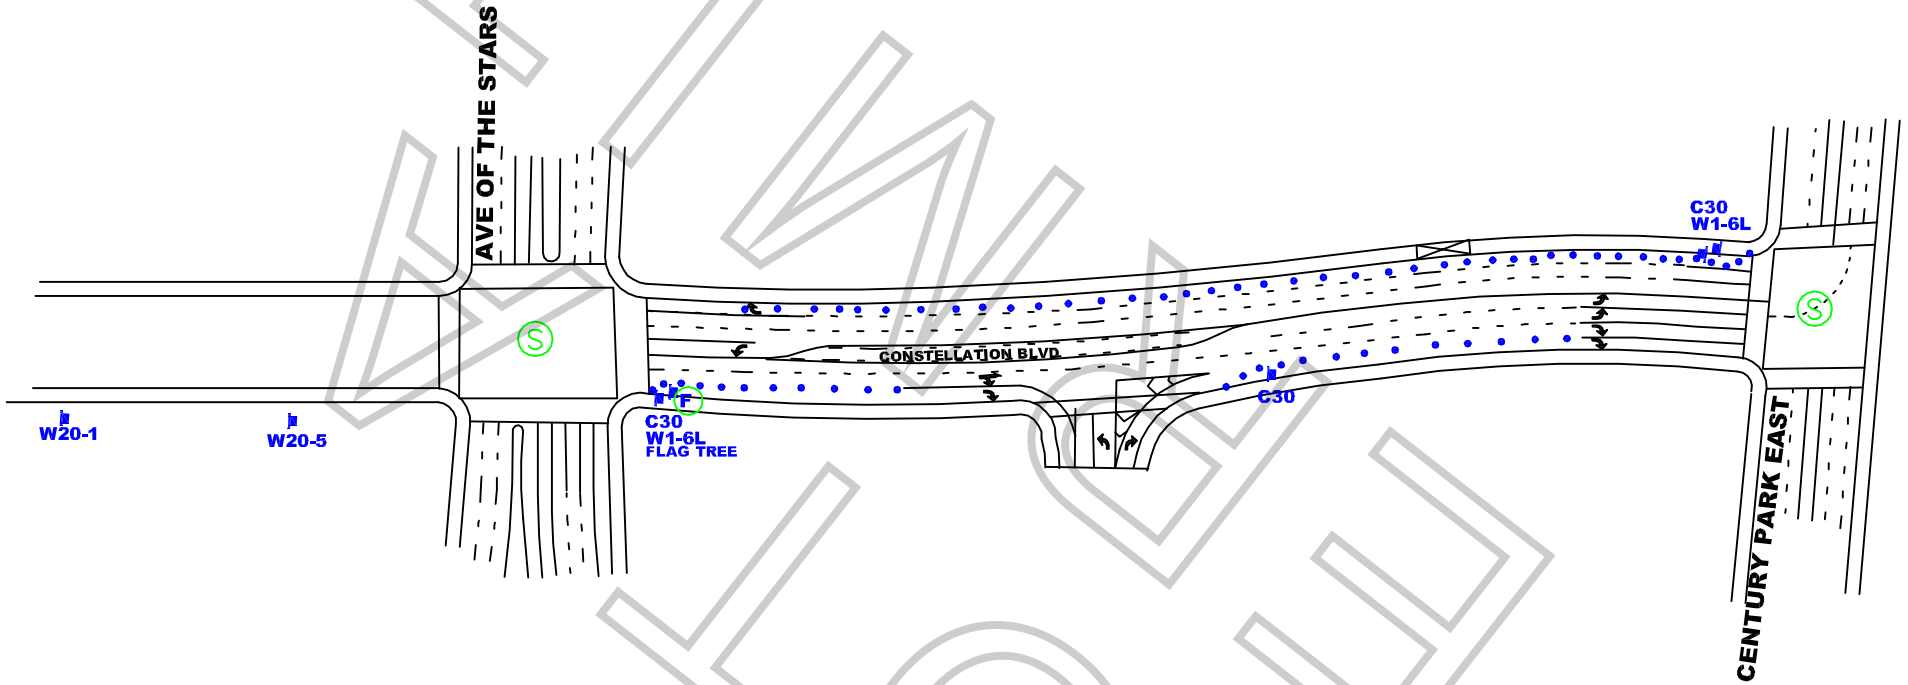

ALL TRAFFIC CONTROL WILL BE INSTALLED AND CONFORM TO THE MUTCD AND WATCH MINIMUM REQUIREMENTS

WORK ZONE TRAFFIC CONTROL PLAN GENERAL NOTES

1. **DATE/TIME: 10-30,31-09 & 11-1,2-09 FROM 10-30 07:00 HOURS TO 11-2 19:00 HOURS.**
2. ALL SIGNING, STRIPING, AND TRAFFIC CONTROL DEVICES SHALL CONFORM TO THE (CURRENT) STATE OF CALIFORNIA DEPARTMENT OF TRANSPORTATION (CALTRANS) STANDARD PLANS AND STANDARD SPECIFICATIONS, CALIFORNIA MUTCD, AND ANY ADDENDUMS THERETO, AND AS SHOWN ON THESE PLANS, SYMBOLS AND ABBREVIATIONS USED ARE SHOWN ON CALTRANS STANDARD PLANS A10A&B, A20A-D, AND A24A-E.
3. THERE WILL BE NO INTERFERENCE WITH TRAFFIC SIGNALS OR CROSSWALKS.
4. CONES WILL BE 28" MINIMUM HEIGHT AND HAVE REFLECTORIZED SLEEVES FOR NIGHT WORK.
5. POLICE WILL DIRECT TRAFFIC IF NECESSARY.

JCL BARRIDADE COMPANY,
2334 E. EIGHTH ST., CA 90021
Ph: (213) 622-9775 * Fax: (213) 622-9790
CA Lic # 805357
TRAFFIC PLAN DRAWN BY:
EDY RAMIREZ
Traffic control plan is drawn per MUTCD & 2006 Work Area Traffic Control Handbook

TRAFFIC CONTROL FOR:
COLUMBIA PICTURES
" GREEN HORNET"

PROJECT LOCATION:
CONSTELLATION
CENTURY PARK E & AVE OF THE STARS
CITY OF LOS ANGELES, CA

LOCATION CONTACT:
PETER COSTELLI
OFFICE #: 310.244.2214

REV#	DATE	REVISION DESCRIPTION
1	10/7	ADDITIONAL DATES

Permit #F00020968-B

FILMLA

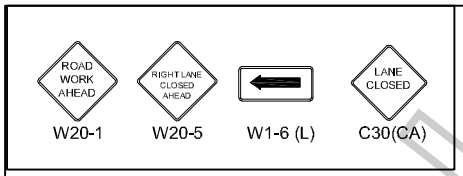

FILM L.A.:
AMY SOULE

COLUMBIA PICTURES
" GREEN HORNET"

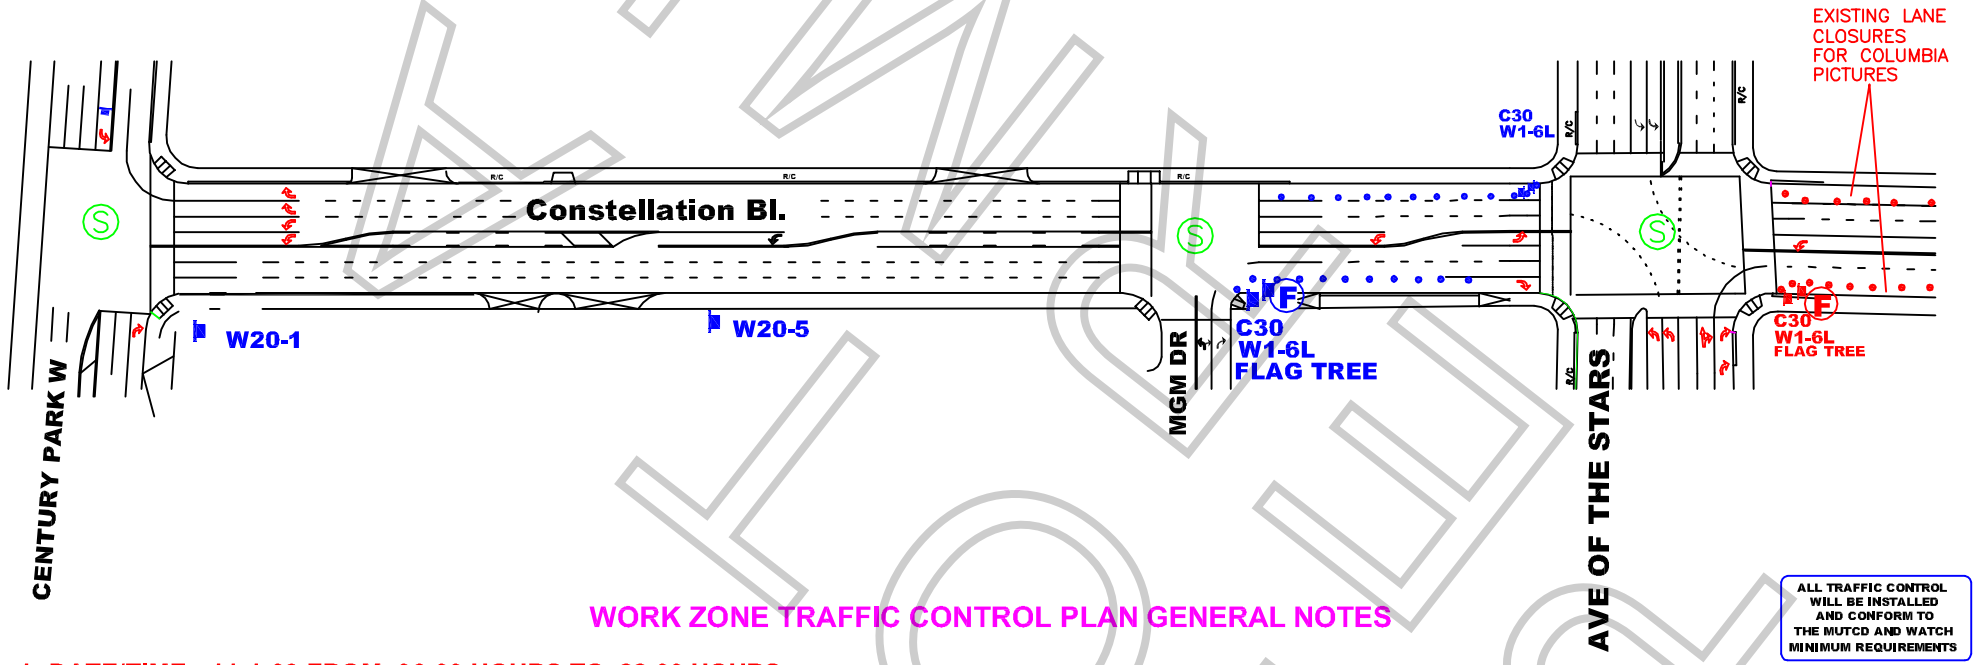

ALL TRAFFIC CONTROL WILL BE INSTALLED AND CONFORM TO THE MUTCD AND WATCH MINIMUM REQUIREMENTS

WORK ZONE TRAFFIC CONTROL PLAN GENERAL NOTES

1. **DATE/TIME: 11-1-09 FROM 06:00 HOURS TO 22:00 HOURS.**
2. ALL SIGNING, STRIPING, AND TRAFFIC CONTROL DEVICES SHALL CONFORM TO THE (CURRENT) STATE OF CALIFORNIA DEPARTMENT OF TRANSPORTATION (CALTRANS) STANDARD PLANS AND STANDARD SPECIFICATIONS, CALIFORNIA MUTCD, AND ANY ADDENDUMS THERETO, AND AS SHOWN ON THESE PLANS, SYMBOLS AND ABBREVIATIONS USED ARE SHOWN ON CALTRANS STANDARD PLANS A10A&B, A20A-D, AND A24A-E.
3. THERE WILL BE NO INTERFERENCE WITH TRAFFIC SIGNALS OR CROSSWALKS.
4. CONES WILL BE 28" MINIMUM HEIGHT AND HAVE REFLECTORIZED SLEEVES FOR NIGHT WORK.
5. POLICE WILL DIRECT TRAFFIC IF NECESSARY.

JCL BARRIDADE COMPANY,
2334 E. EIGHTH ST., CA 90021
Ph: (213) 622-9775 * Fax: (213) 622-9790
CA Lic # 805357
TRAFFIC PLAN DRAWN BY:
EDY RAMIREZ
Traffic control plan is drawn per MUTCD & 2006 Work Area Traffic Control Handbook

TRAFFIC CONTROL FOR:
COLUMBIA PICTURES
" GREEN HORNET"

PROJECT LOCATION:
CONSTELLATION
MGM DR & AVE OF THE STARS
CITY OF LOS ANGELES, CA

LOCATION CONTACT:
PETER COSTELLI
OFFICE #: 310.244.2214

REV#	DATE	REVISION DESCRIPTION

Permit #F00020968-B

FILM LA

Permit #F00020968-B

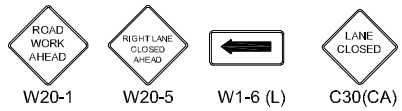

TRAFFIC CONTROL FOR:
COLUMBIA PICTURES
"GREEN HORNET"

FILM L.A.:
AMY SOULE

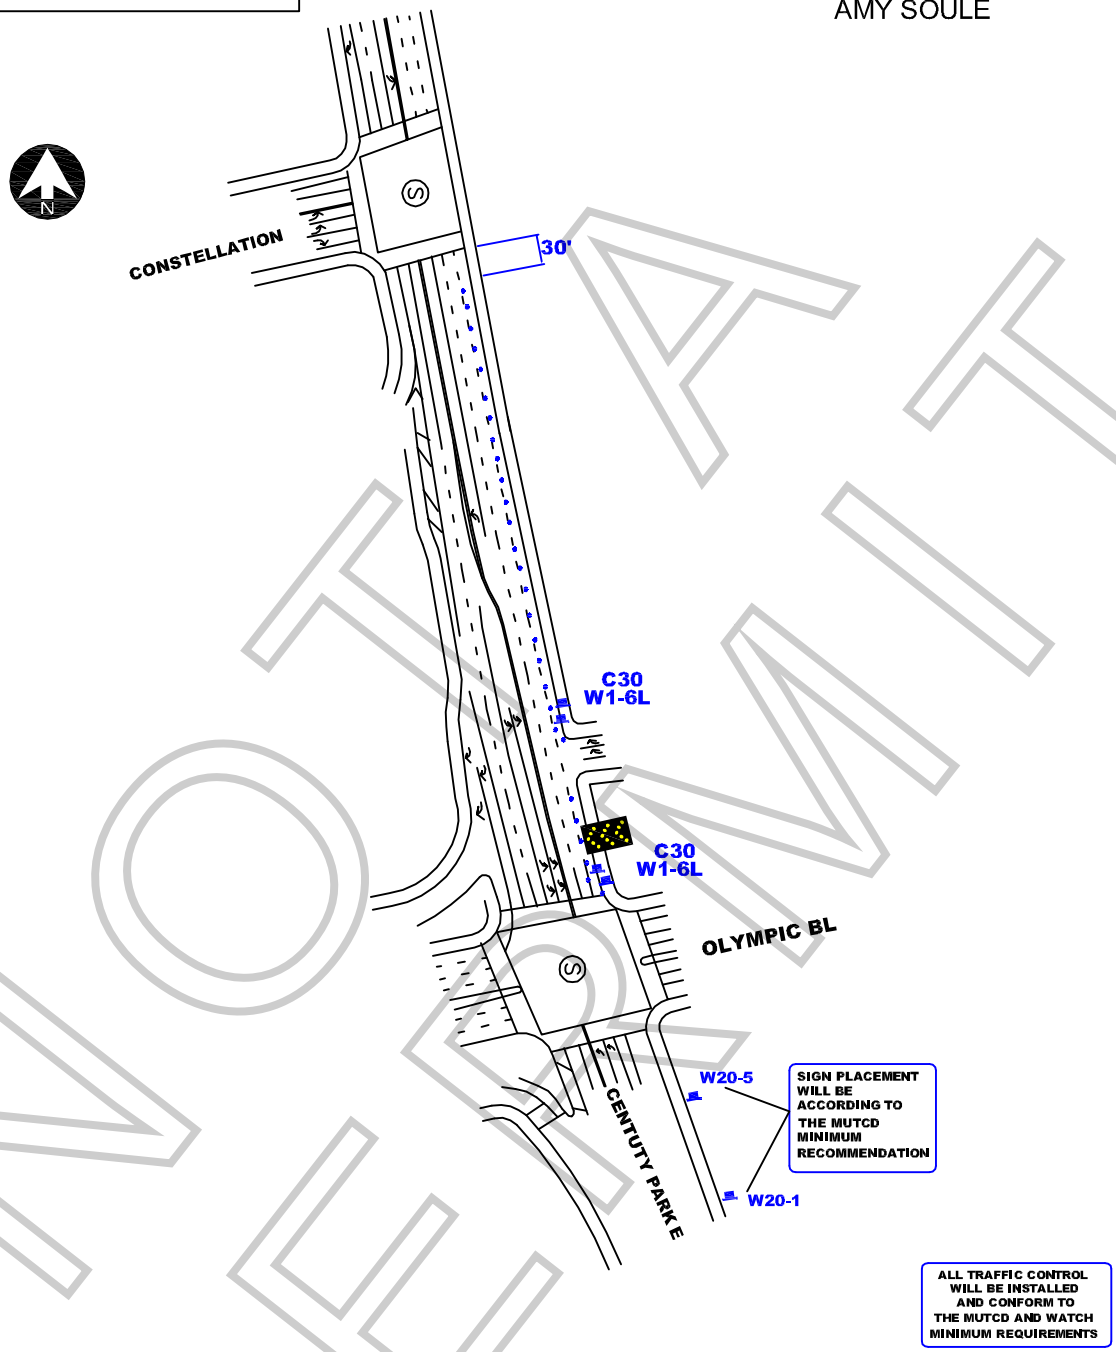

NOT A PERMIT

WORK ZONE TRAFFIC CONTROL PLAN GENERAL NOTES

1. DATE/TIME: 10-31-09 FROM 06:00 HOURS TO 11-1-09 22:00 HOURS.
2. ALL SIGNING, STRIPING, AND TRAFFIC CONTROL DEVICES SHALL CONFORM TO THE (CURRENT) STATE OF CALIFORNIA DEPARTMENT OF TRANSPORTATION (CALTRANS) STANDARD PLANS AND STANDARD SPECIFICATIONS, CALIFORNIA MUTCD, AND ANY ADDENDUMS THERETO, AND AS SHOWN ON THESE PLANS, SYMBOLS AND ABBREVIATIONS USED ARE SHOWN ON CALTRANS STANDARD PLANS A10A&B, A20A-D, AND A24A-E.
3. THERE WILL BE NO INTERFERENCE WITH TRAFFIC SIGNALS OR CROSSWALKS.
4. CONES WILL BE 28" MINIMUM HEIGHT AND HAVE REFLECTORIZED SLEEVES FOR NIGHT WORK.
5. POLICE WILL DIRECT TRAFFIC IF NECESSARY.

JCL BARRIDADE COMPANY.
2334 E. EIGHTH ST., CA 90021
Ph: (213) 622-9775
Fax: (213) 622-9790
CA Lic # 805357
TRAFFIC PLAN DRAWN BY:
ISMAEL RODRIGUEZ

PROJECT LOCATION:
AVE OF THE STARS
OLYMPIC BLVD TO CONSTELLATION
CITY OF LOS ANGELES, CA

LOCATION CONTACT:
PETER COSTELLI
Ph: 310.244.2214

REV#	DATE	REVISION DESCRIPTION